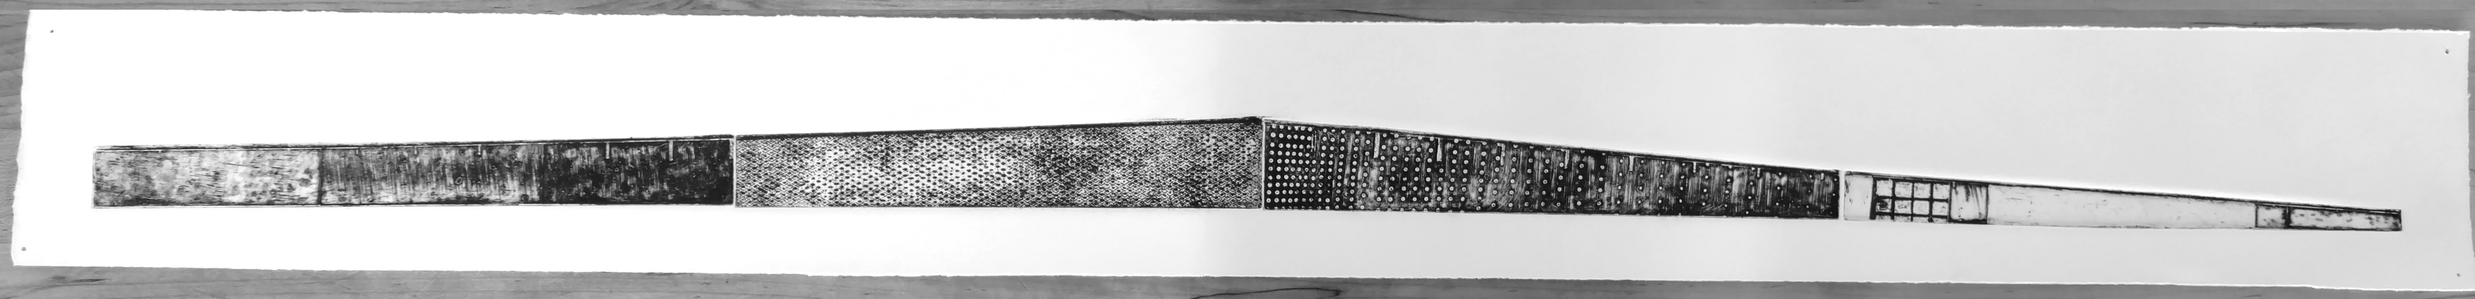

(above etching): Longitudinal Section

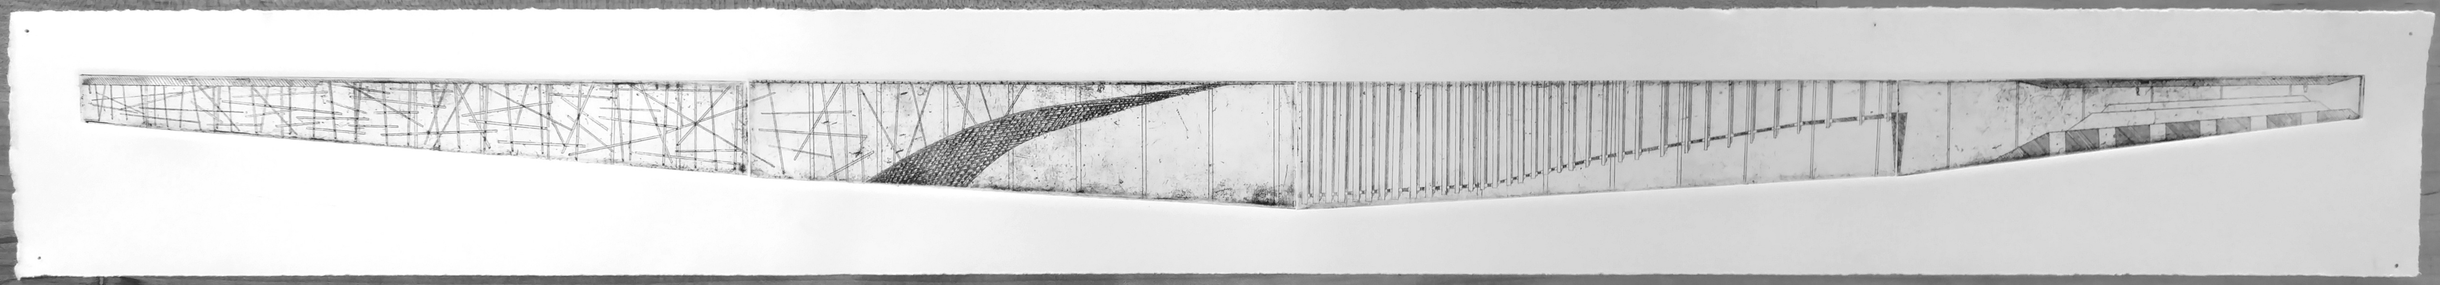

(below etching): Floor Plan